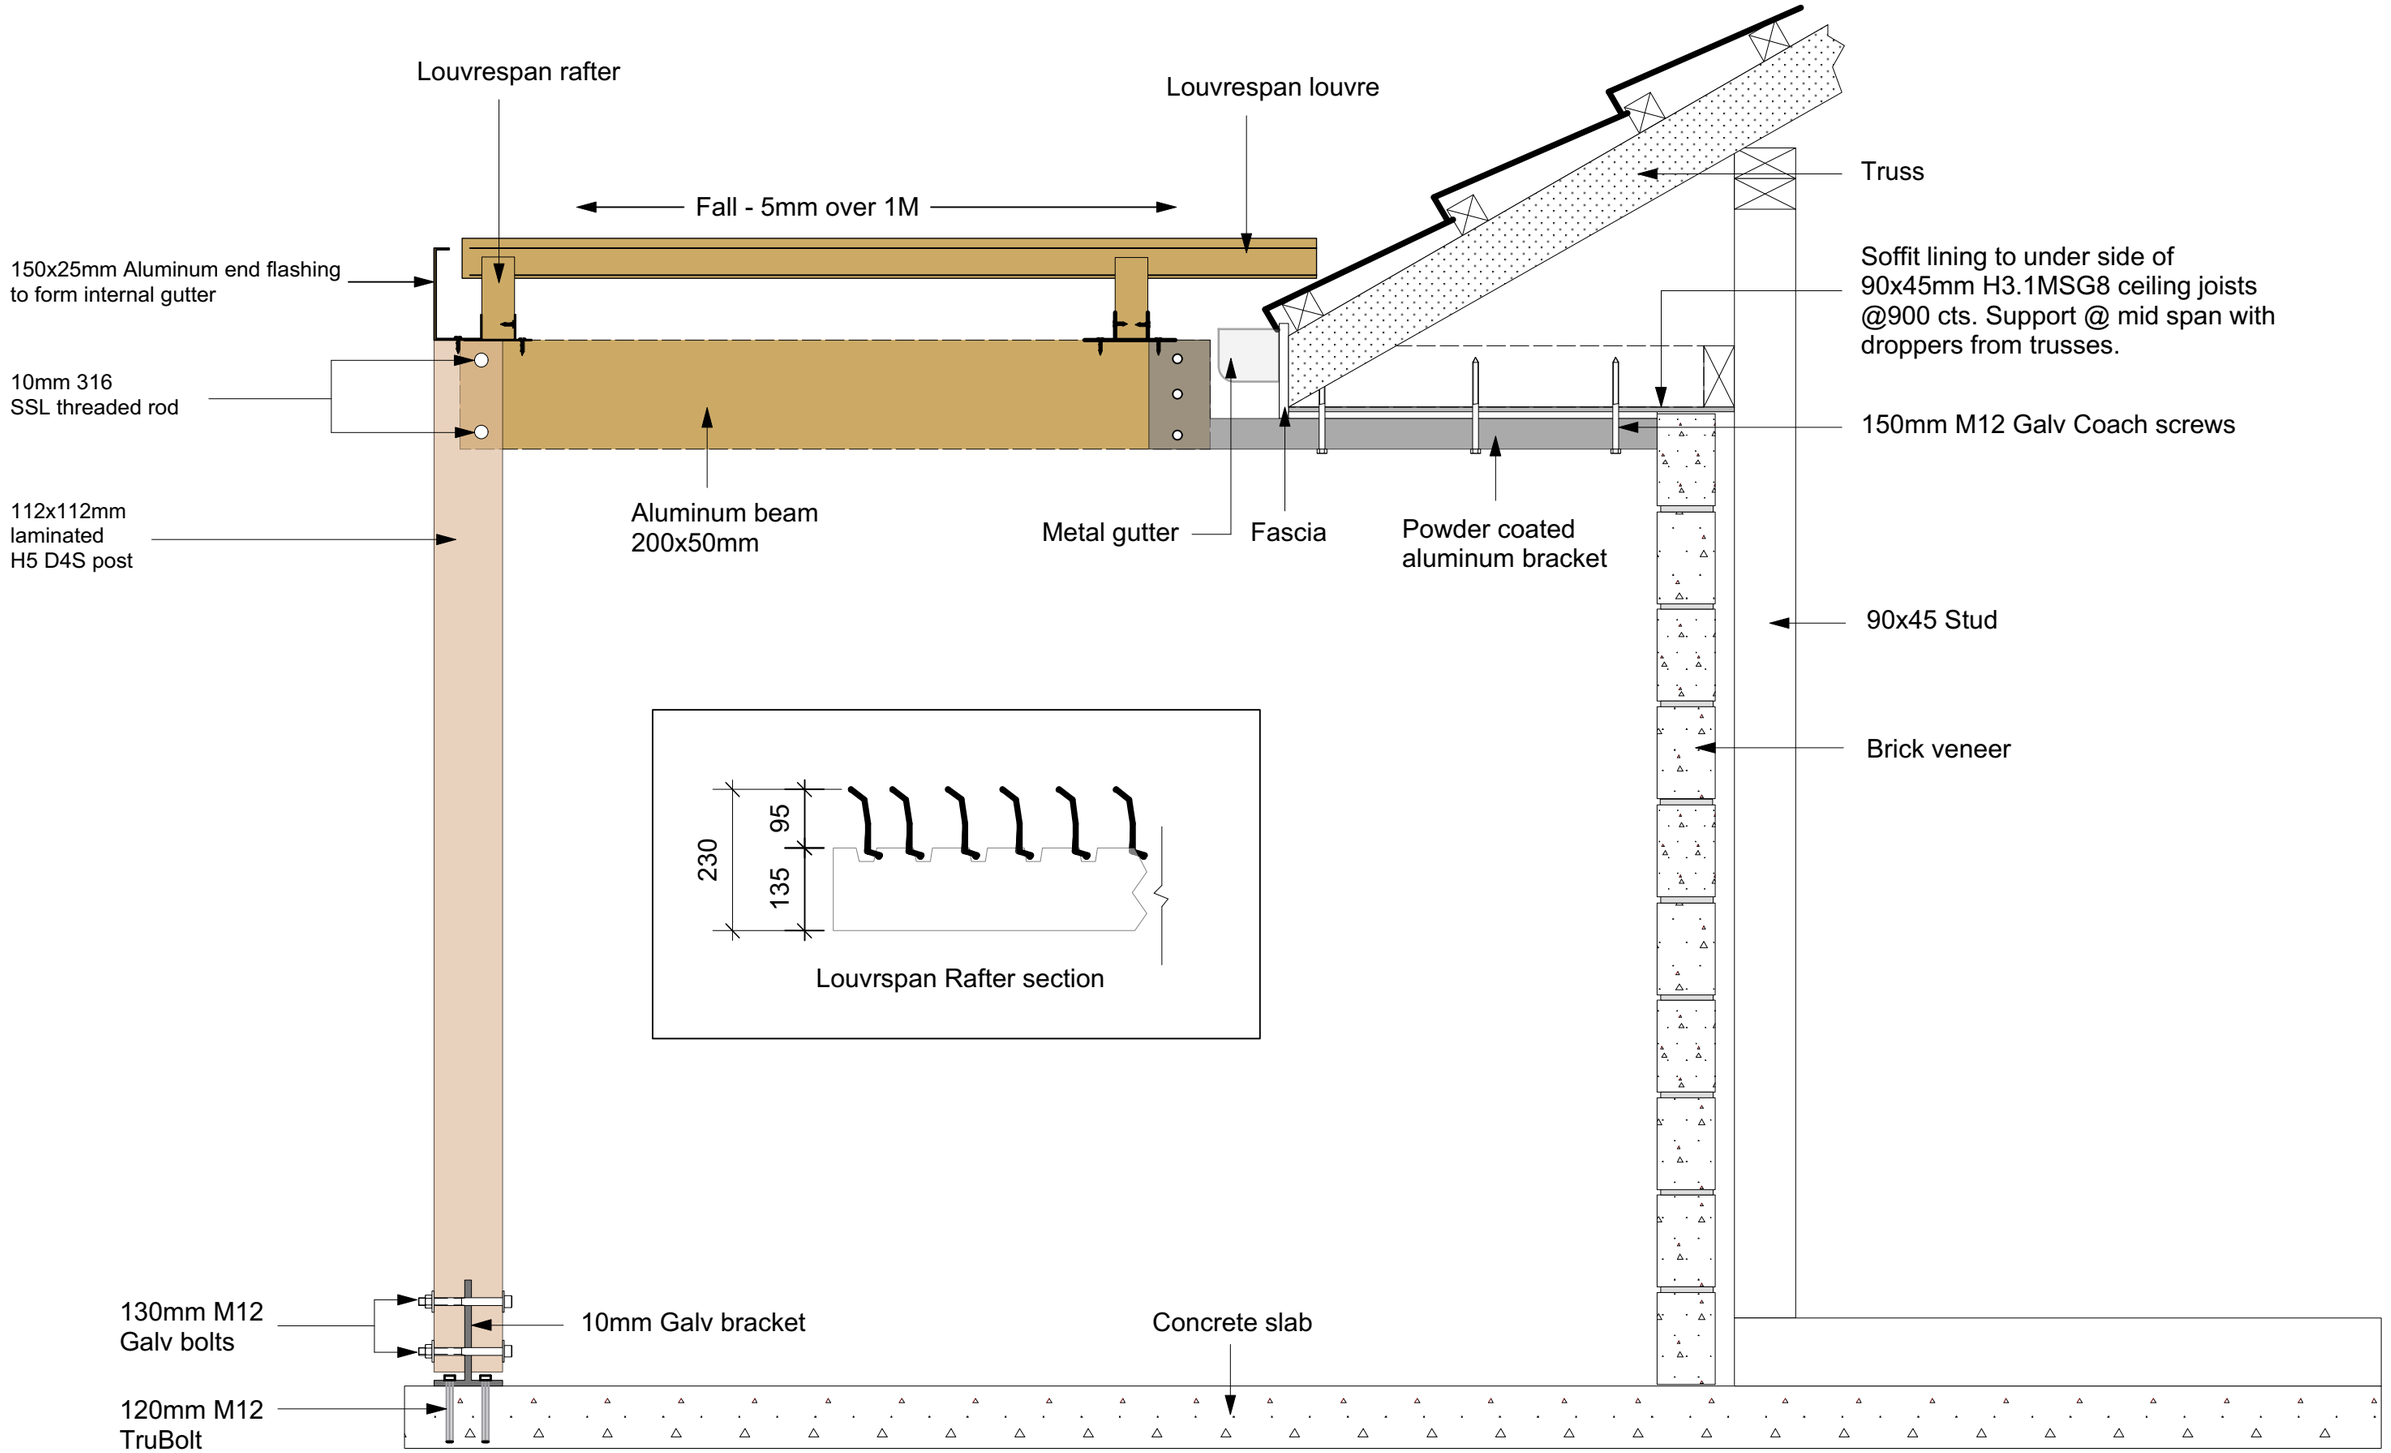

LouvreSpan
Love your Outdoor Living

Jon Plowman
Mob: 022 0957700

Email: info@louvrespan.co.nz
Web: www.louvrespan.co.nz

Louvrespan fixing to soffit and gutter / post detail

Scale:

1:10 @ A3